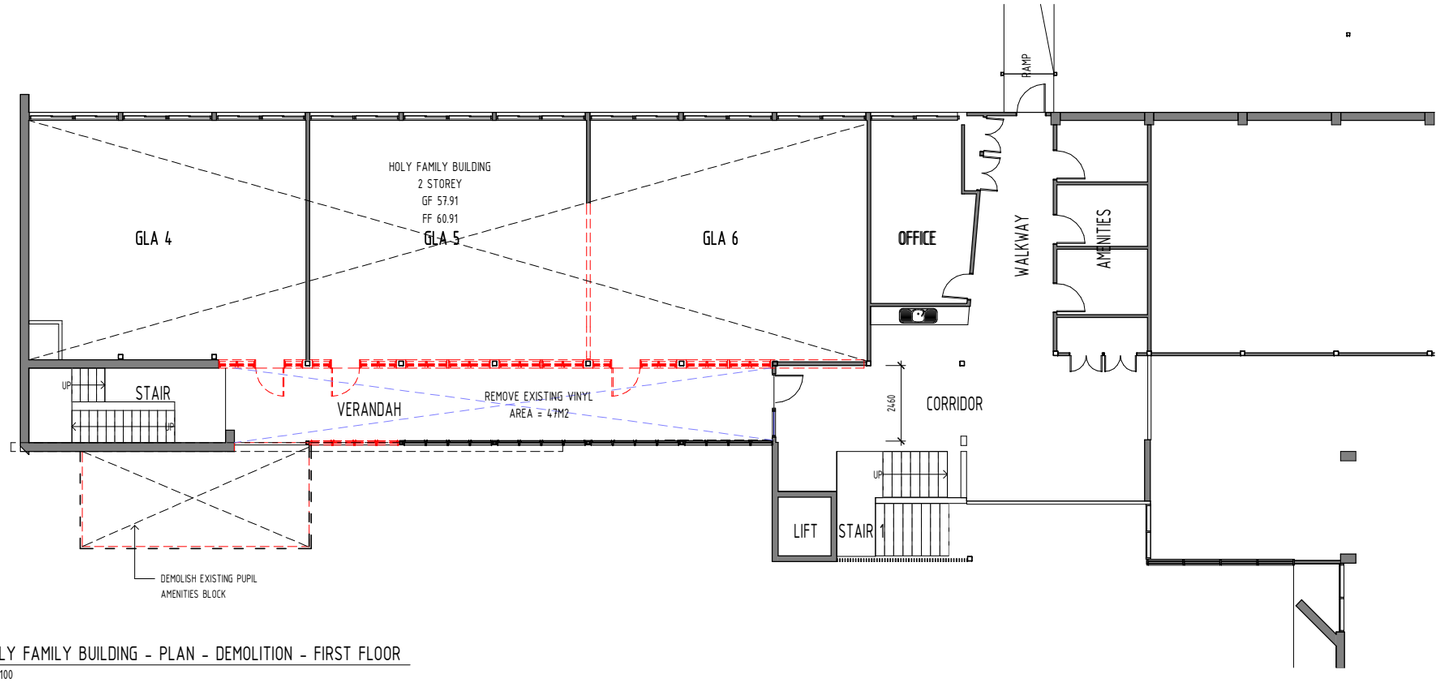

2 HOLY FAMILY BUILDING - PLAN - DEMOLITION - FIRST FLOOR
1 : 100

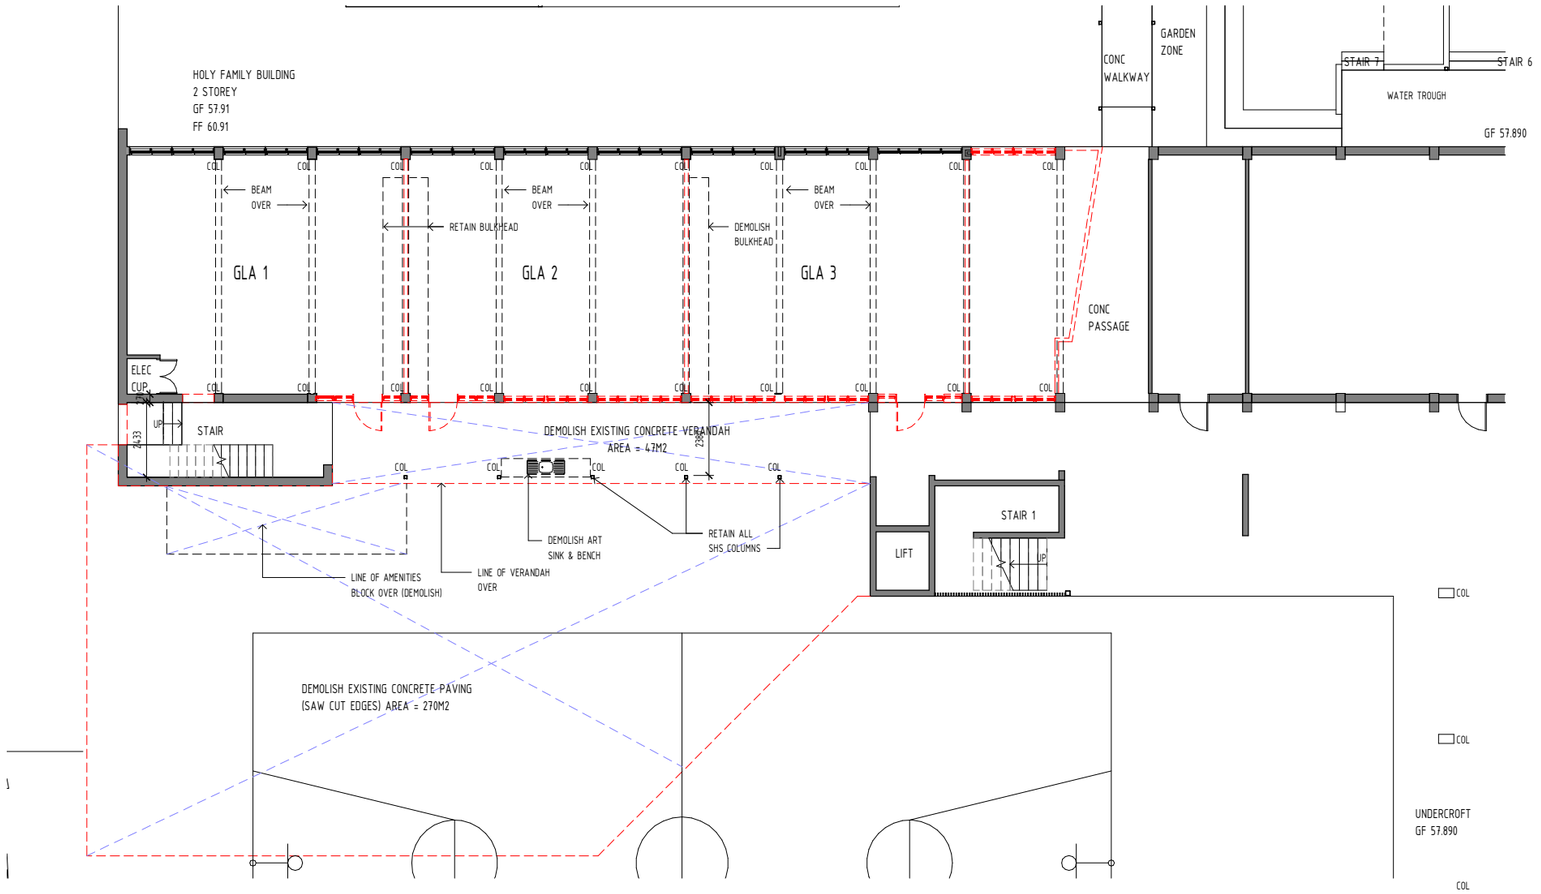

1 HOLY FAMILY BUILDING - PLAN - DEMOLITION - GROUND FLOOR
1 : 100

MULTI PURPOSE BUILDING
2 STOREY
GF 57.91
FF 60.91

STAGE
FF 61.955

3
401

Z:\Documents\1911SUN_PD-Option 4_raymondHBJ.rvt

ENRICH ARCHITECTURE
enricharchitecture.com
admin@enricharchitecture.com | 07 3392 0235
Office 3, 18-24 Duke Street, Kangaroo Point Qld 4169
Hargraves Briggs Jacuzzi Pty Ltd TA Enrich Architecture
ACN 076 897 606 | ABN 90 076 897 606

COPYRIGHT:
All rights reserved. This work is copyright and cannot be reproduced or copied in any form or by any means (graphic, electronic or mechanical, including photocopying) without the written permission of Hargraves Briggs Jacuzzi Pty Ltd. Any licence, expressed or implied, to use the document for any purpose whatsoever is restricted to the terms of the agreement or implied agreement between Hargraves Briggs Jacuzzi Pty Ltd and the instructing party.

AMENDMENTS

ISSUE	DATE	SUBJECT	DRAWN
1	02/07/20	CLIENT REVIEW	EA

PROJECT
OUR LADY OF LOURDES SUNNYBANK 140 MAINS ROAD
Enter address here

CLIENT
THE CORPORATION OF THE TRUSTEES OF THE ROMAN CATHOLIC ARCHDIOCESE OF BRISBANE

DRAWING TITLE
HOLY FAMILY BUILDING - DEMOLITION PLAN - STAGE 1(A)

NORTH

NOTE: Figured dimensions to be taken in preference to scaled. Verify all dimensions on site before commencing work or making shop drawings. When printing from electronic files it is the responsibility of the operator to ensure the required scale is achieved.

APPROVED	DATE	SCALE	
EA	07/01/20	1 : 100	at A1

PROJECT NUMBER	DRAWING NUMBER	ISSUE
1911SUN	PD_A_211	1